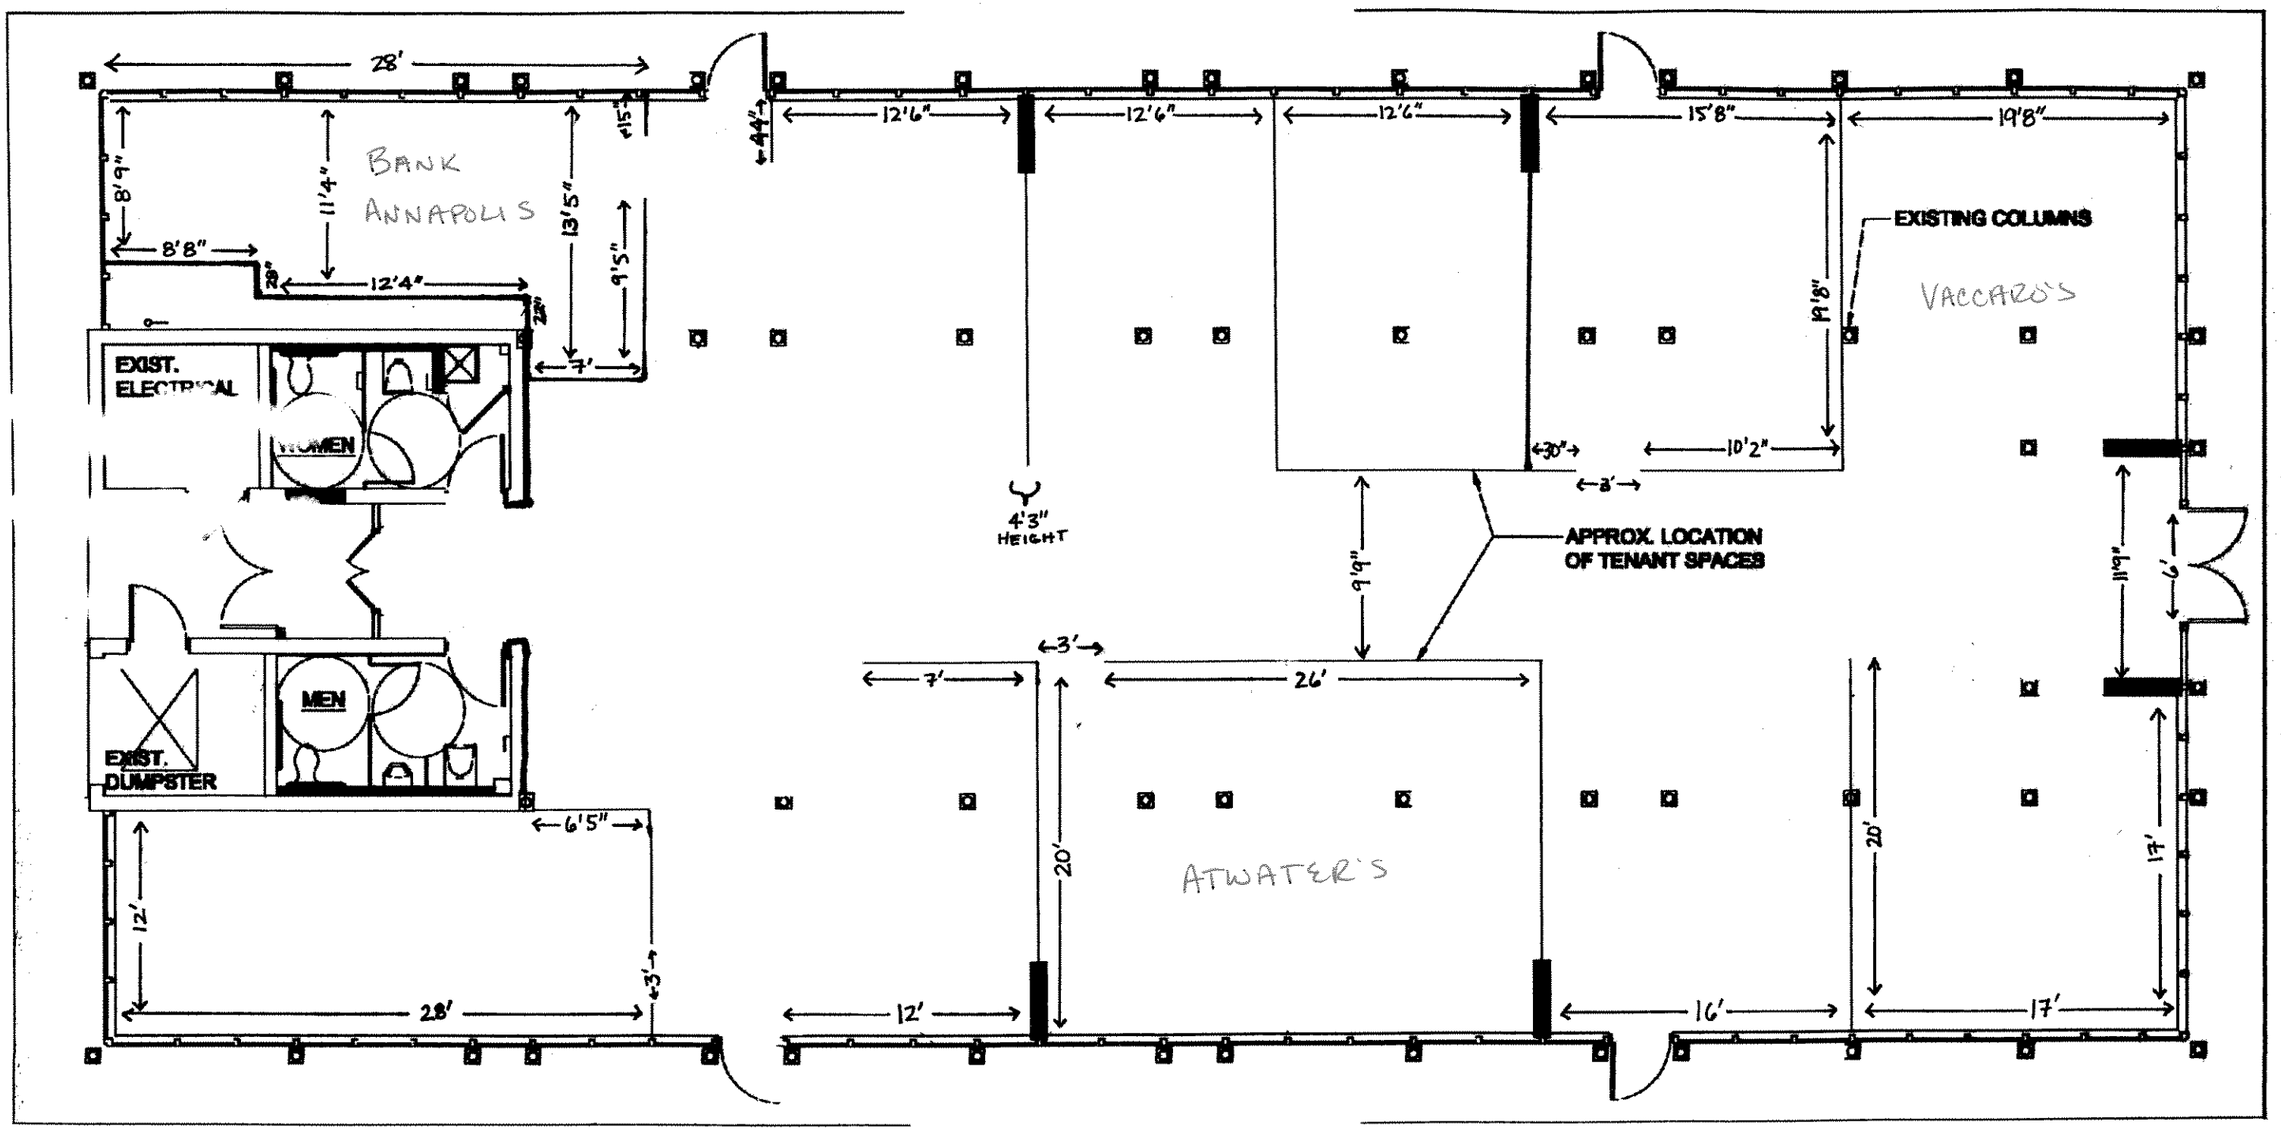

EXISTING FLOOR PLAN MARKET HOUSE AS OF 3/19/10